NOTES: 1) DOOR CUT-OUTS INDICATED UNDER DOOR DETAIL.
2) FRAME FOR STRIKE CUTOUTS SHOWN UNDER LOCK DETAIL.

## LOCK DETAIL

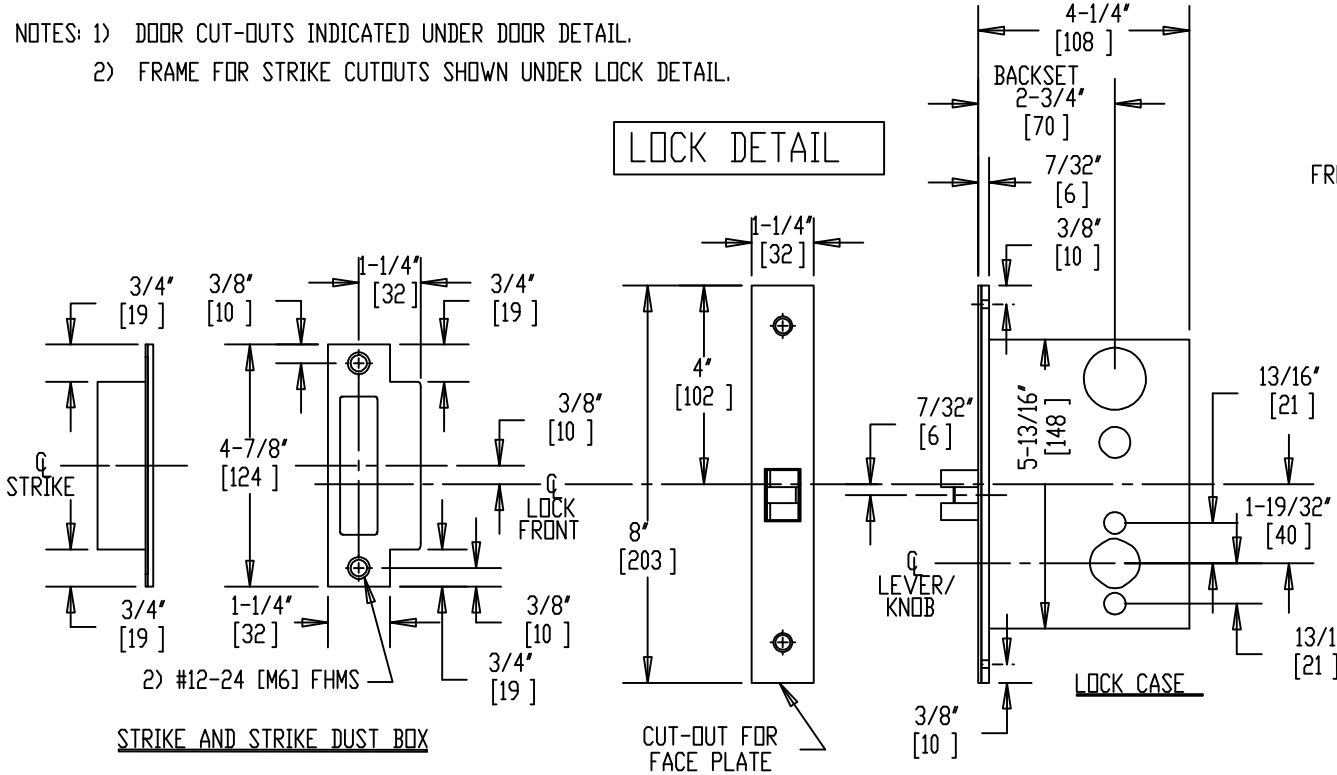


## DOOR DETAIL

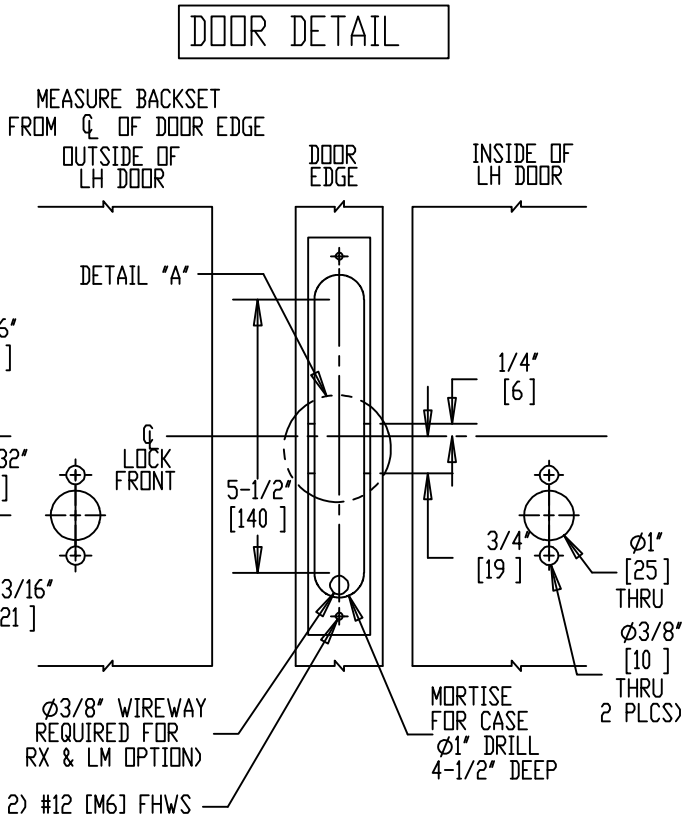


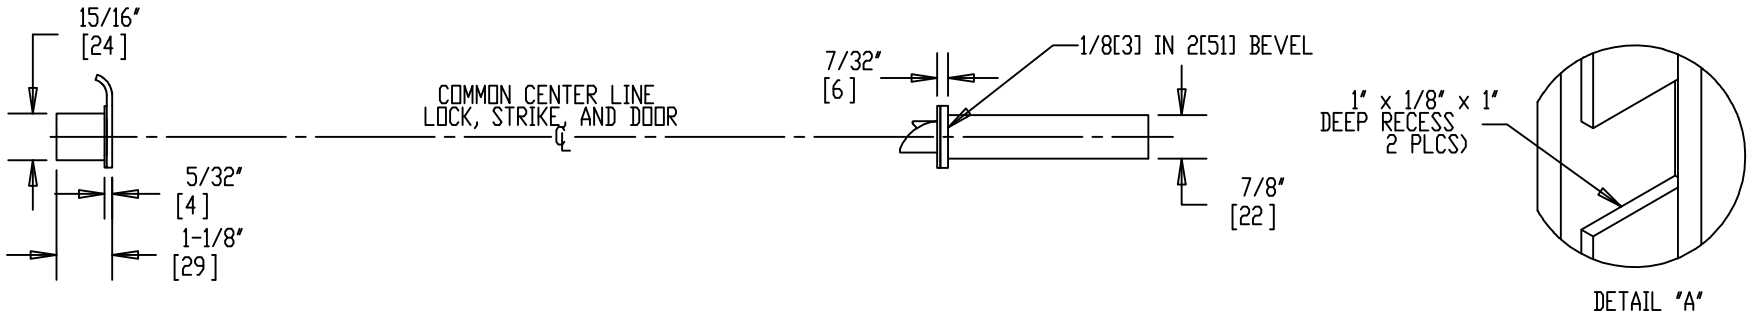


DO NOT SCALE DRAWING.


BROOKLINE

Brookline Industries
1624 South Clinton Street
Chicago, IL 60616 USA
http://brooklineind.com


# M3010 WITH "A" or "B" ROSE FOR WOOD DOORS

DIMENSIONS ARE INCHES ( ) ARE IN MILLIMETERS. DO NOT SCALE

TEMPLATE NUMBER: **T- M3010ABW** Rev1

DATE: 01 -01 10