NOTE: 1) DOOR CUT-OUTS AS INDICATED UNDER DOOR DETAIL.
2) FRAME FOR STRIKE SHOWN UNDER LOCK DETAIL.

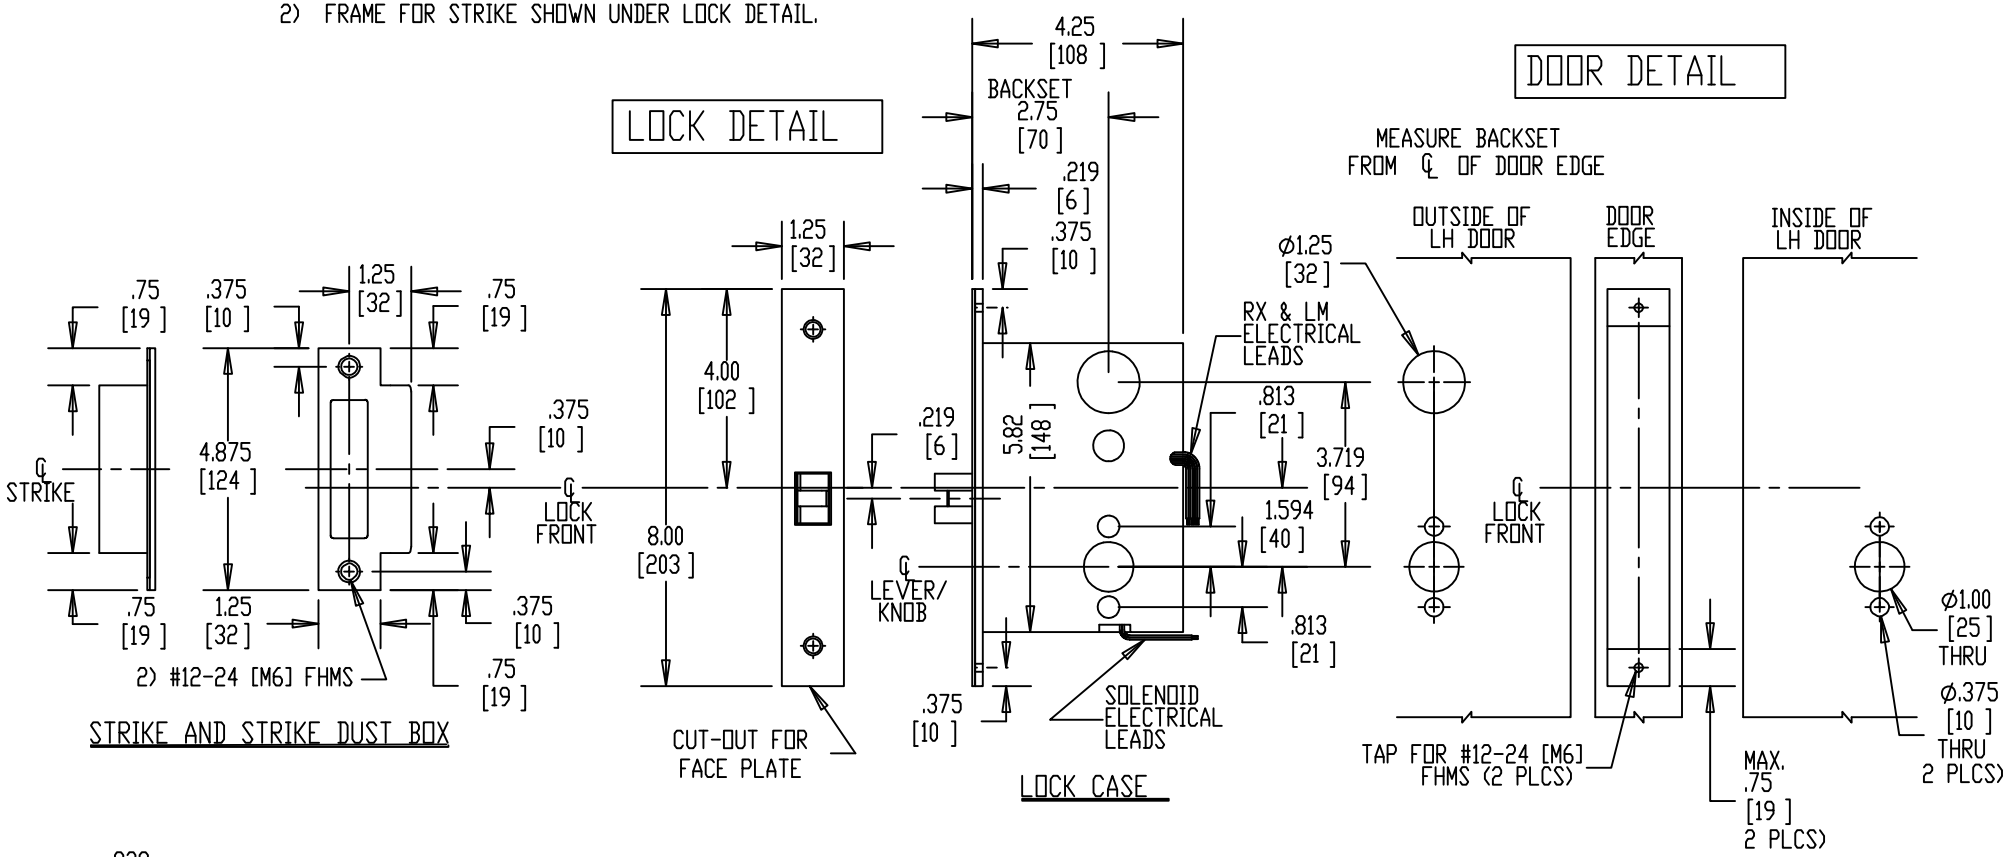

DO NOT SCALE DRAWING.

BROOKLINE

Brookline Industries
1624 South Clinton Street
Chicago, IL 60616 USA
http://brooklineind.com

M3080ELRL (REX & LBM) "A" or "B" ROSE FOR METAL DOOR

DIMENSIONS ARE IN ( ) ARE IN MILLIMETERS.

TEMPLATE NUMBER: **T- M3080ELRL ABM** Rev1

DATE: 01 -01 10