NOTE: 1) DOOR CUT-OUTS AS INDICATED UNDER DOOR DETAIL.
2) FRAME FOR STRIKE SHOWN UNDER LOCK DETAIL.

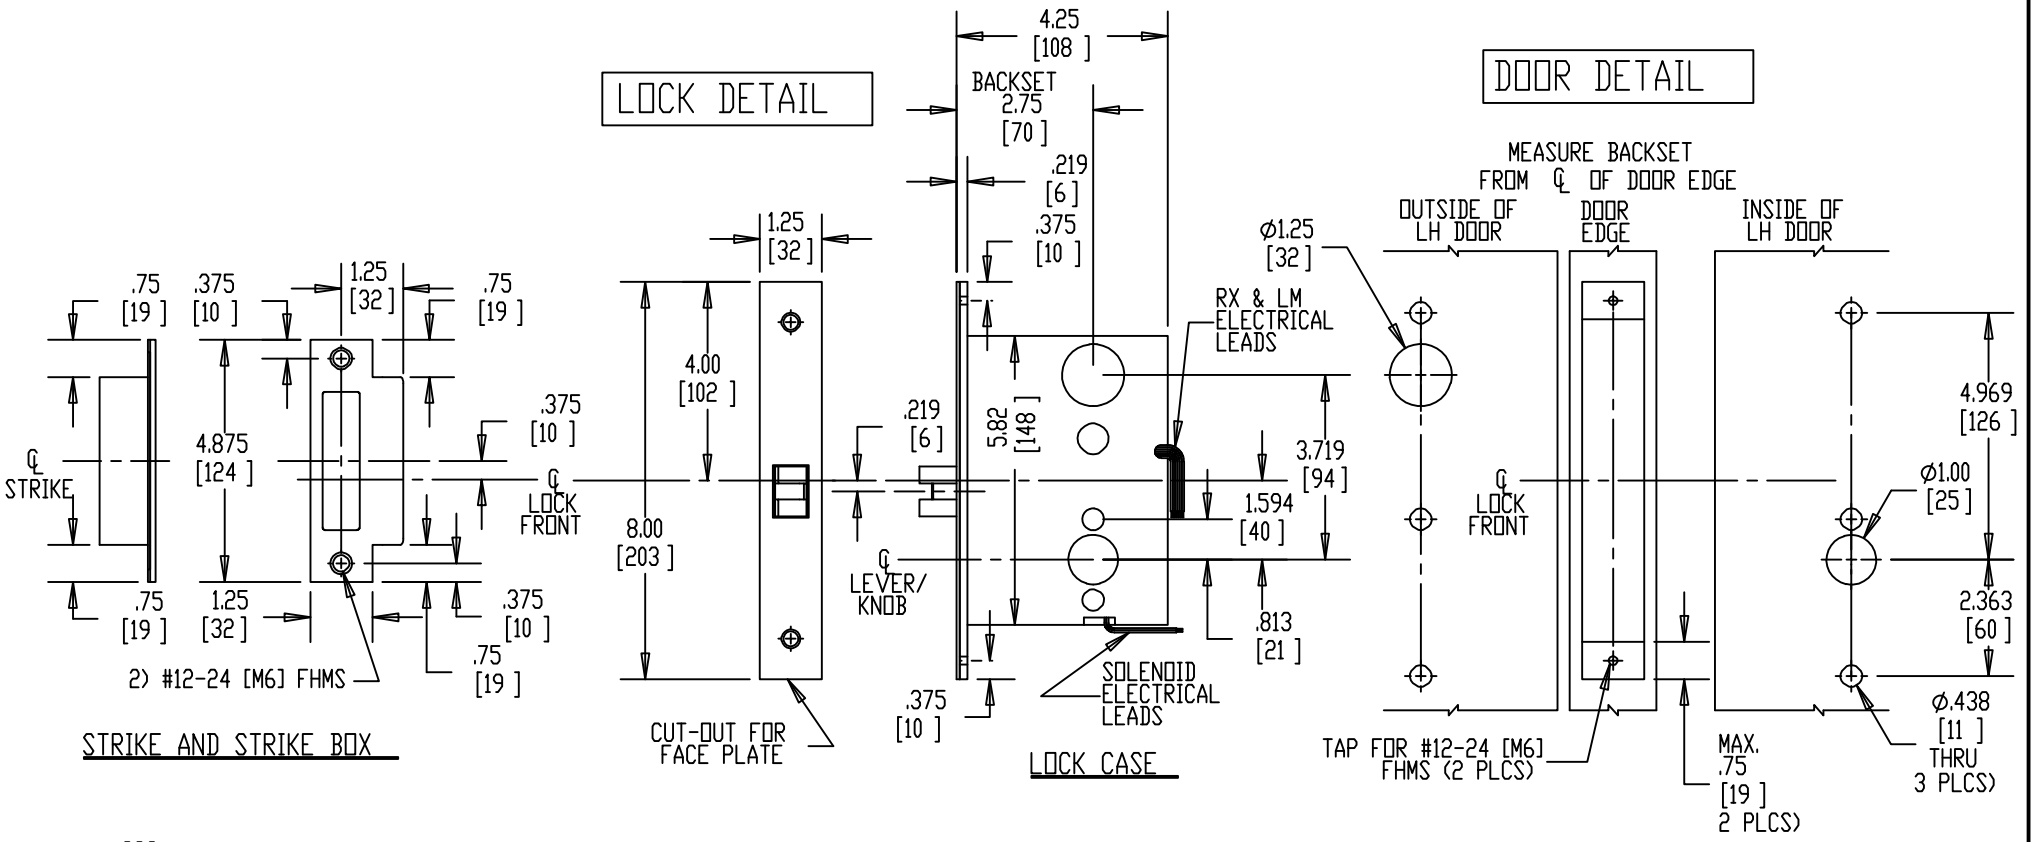


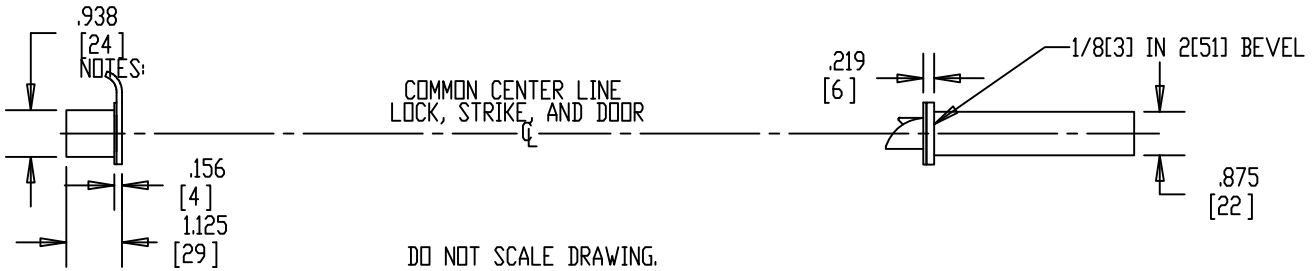


DO NOT SCALE DRAWING.


BROOKLINE
Brookline Industries
1624 South Clinton Street
Chicago, IL 60616 USA
http://brooklineind.com


# M3080EURL (REX & LBM) "E" ESCTUCHEON FOR METAL DOOR

DIMENSIONS ARE INCHES ( ) ARE IN MILLIMETERS.

TEMPLATE NUMBER: **T- M3080EURL EM** Rev1

DATE: 01 -01 10