NOTE: 1) DOOR CUT-OUTS AS INDICATED UNDER DOOR DETAIL.
2) FRAME FOR STRIKE SHOWN UNDER LOCK DETAIL.

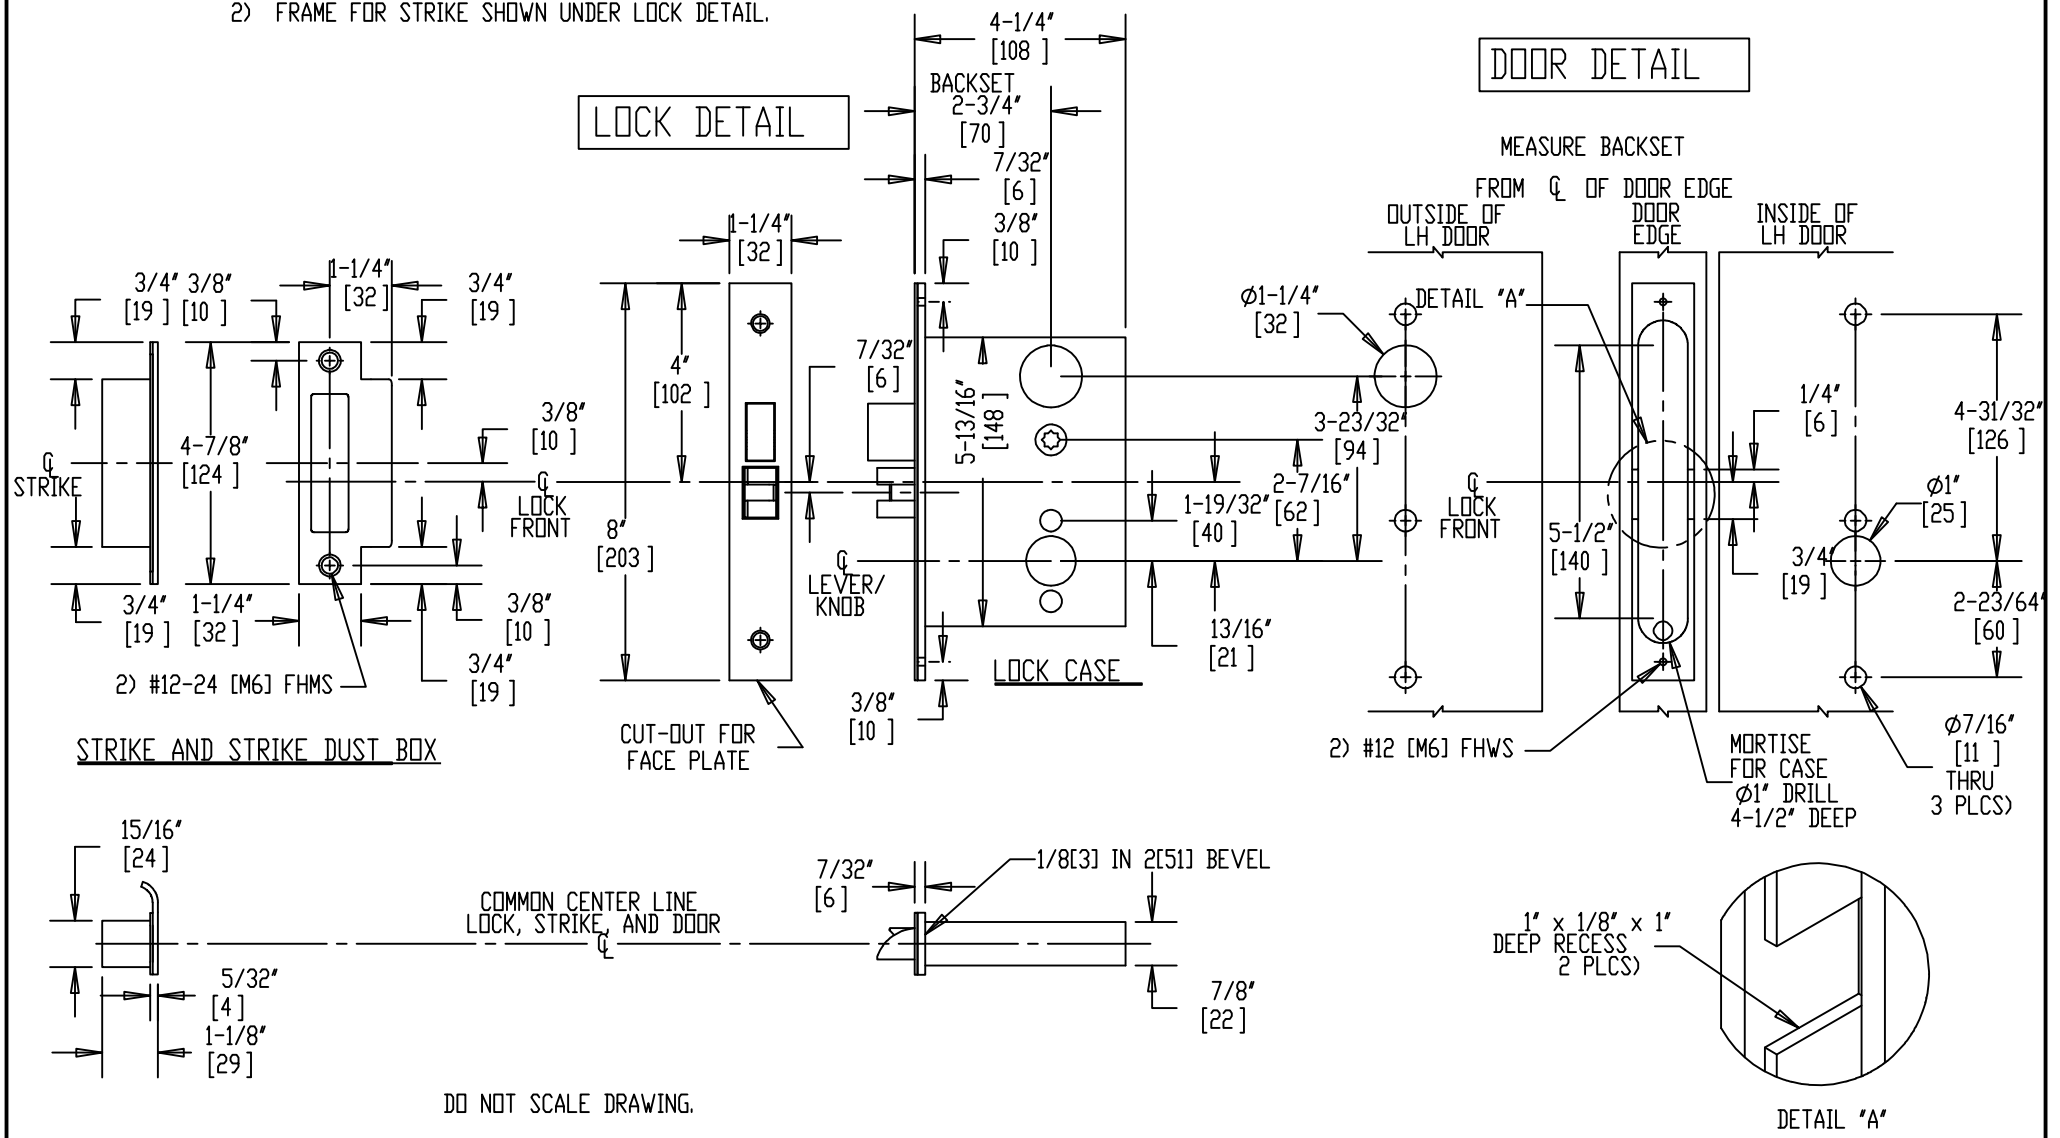

DO NOT SCALE DRAWING.

BROOKLINE
Brookline Industries
1624 South Clinton Street
Chicago, IL 60616 USA
http://brooklineind.com

M3480 WITH "E" ESCUTCHEON FOR WOOD DOORS

DIMENSIONS ARE INCHES ( ) ARE IN MILLIMETERS.

TEMPLATE NUMBER: **T- M3480EW** Rev1

DATE: 01 -01 10